GALLERY TOWERS PROFESSIONAL BUILDING

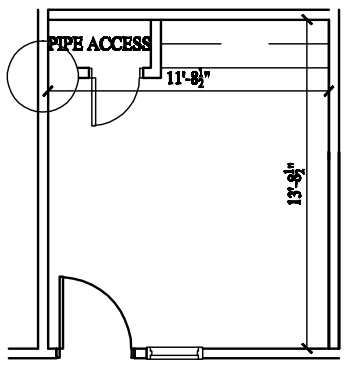

PUBLIC CORRIDOR

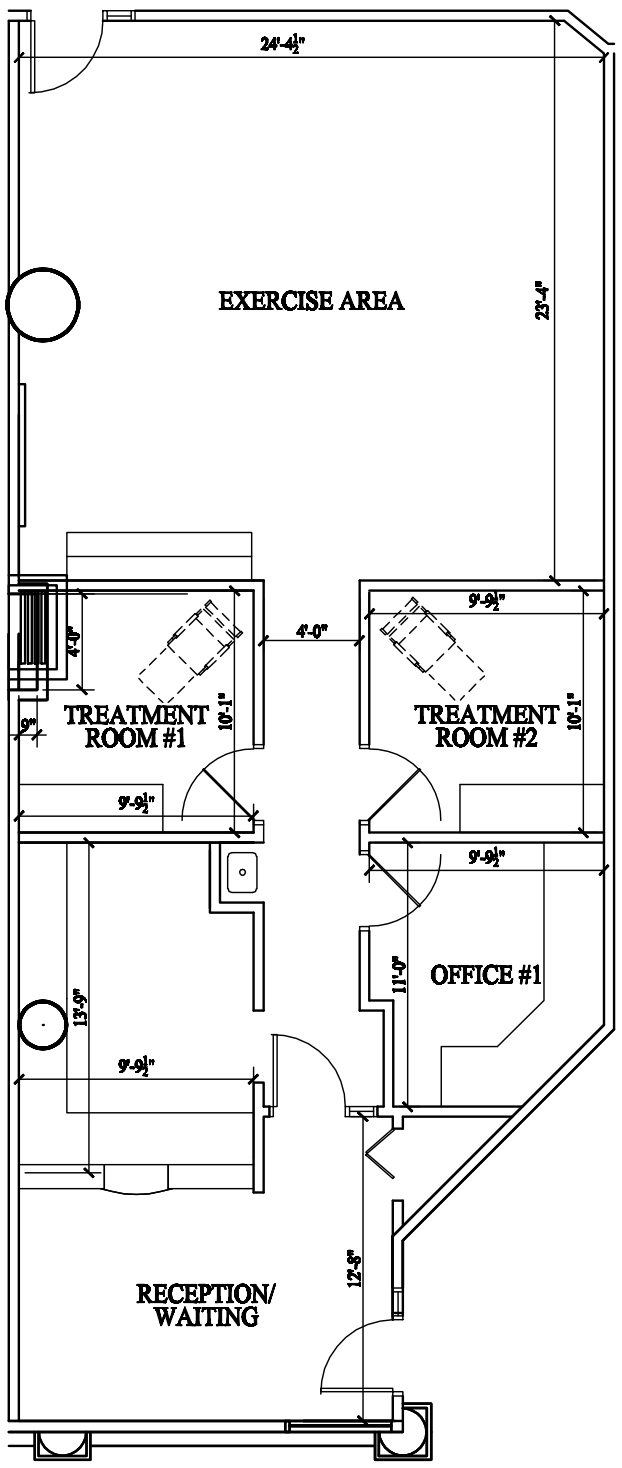

SUITE 210 & EXPANSION
1,667 R.S.F.

TED Glasrud
ASSOCIATES MN, LLC

26 WEST 10TH STREET, ST PAUL, MN 55102, 651-361-8941