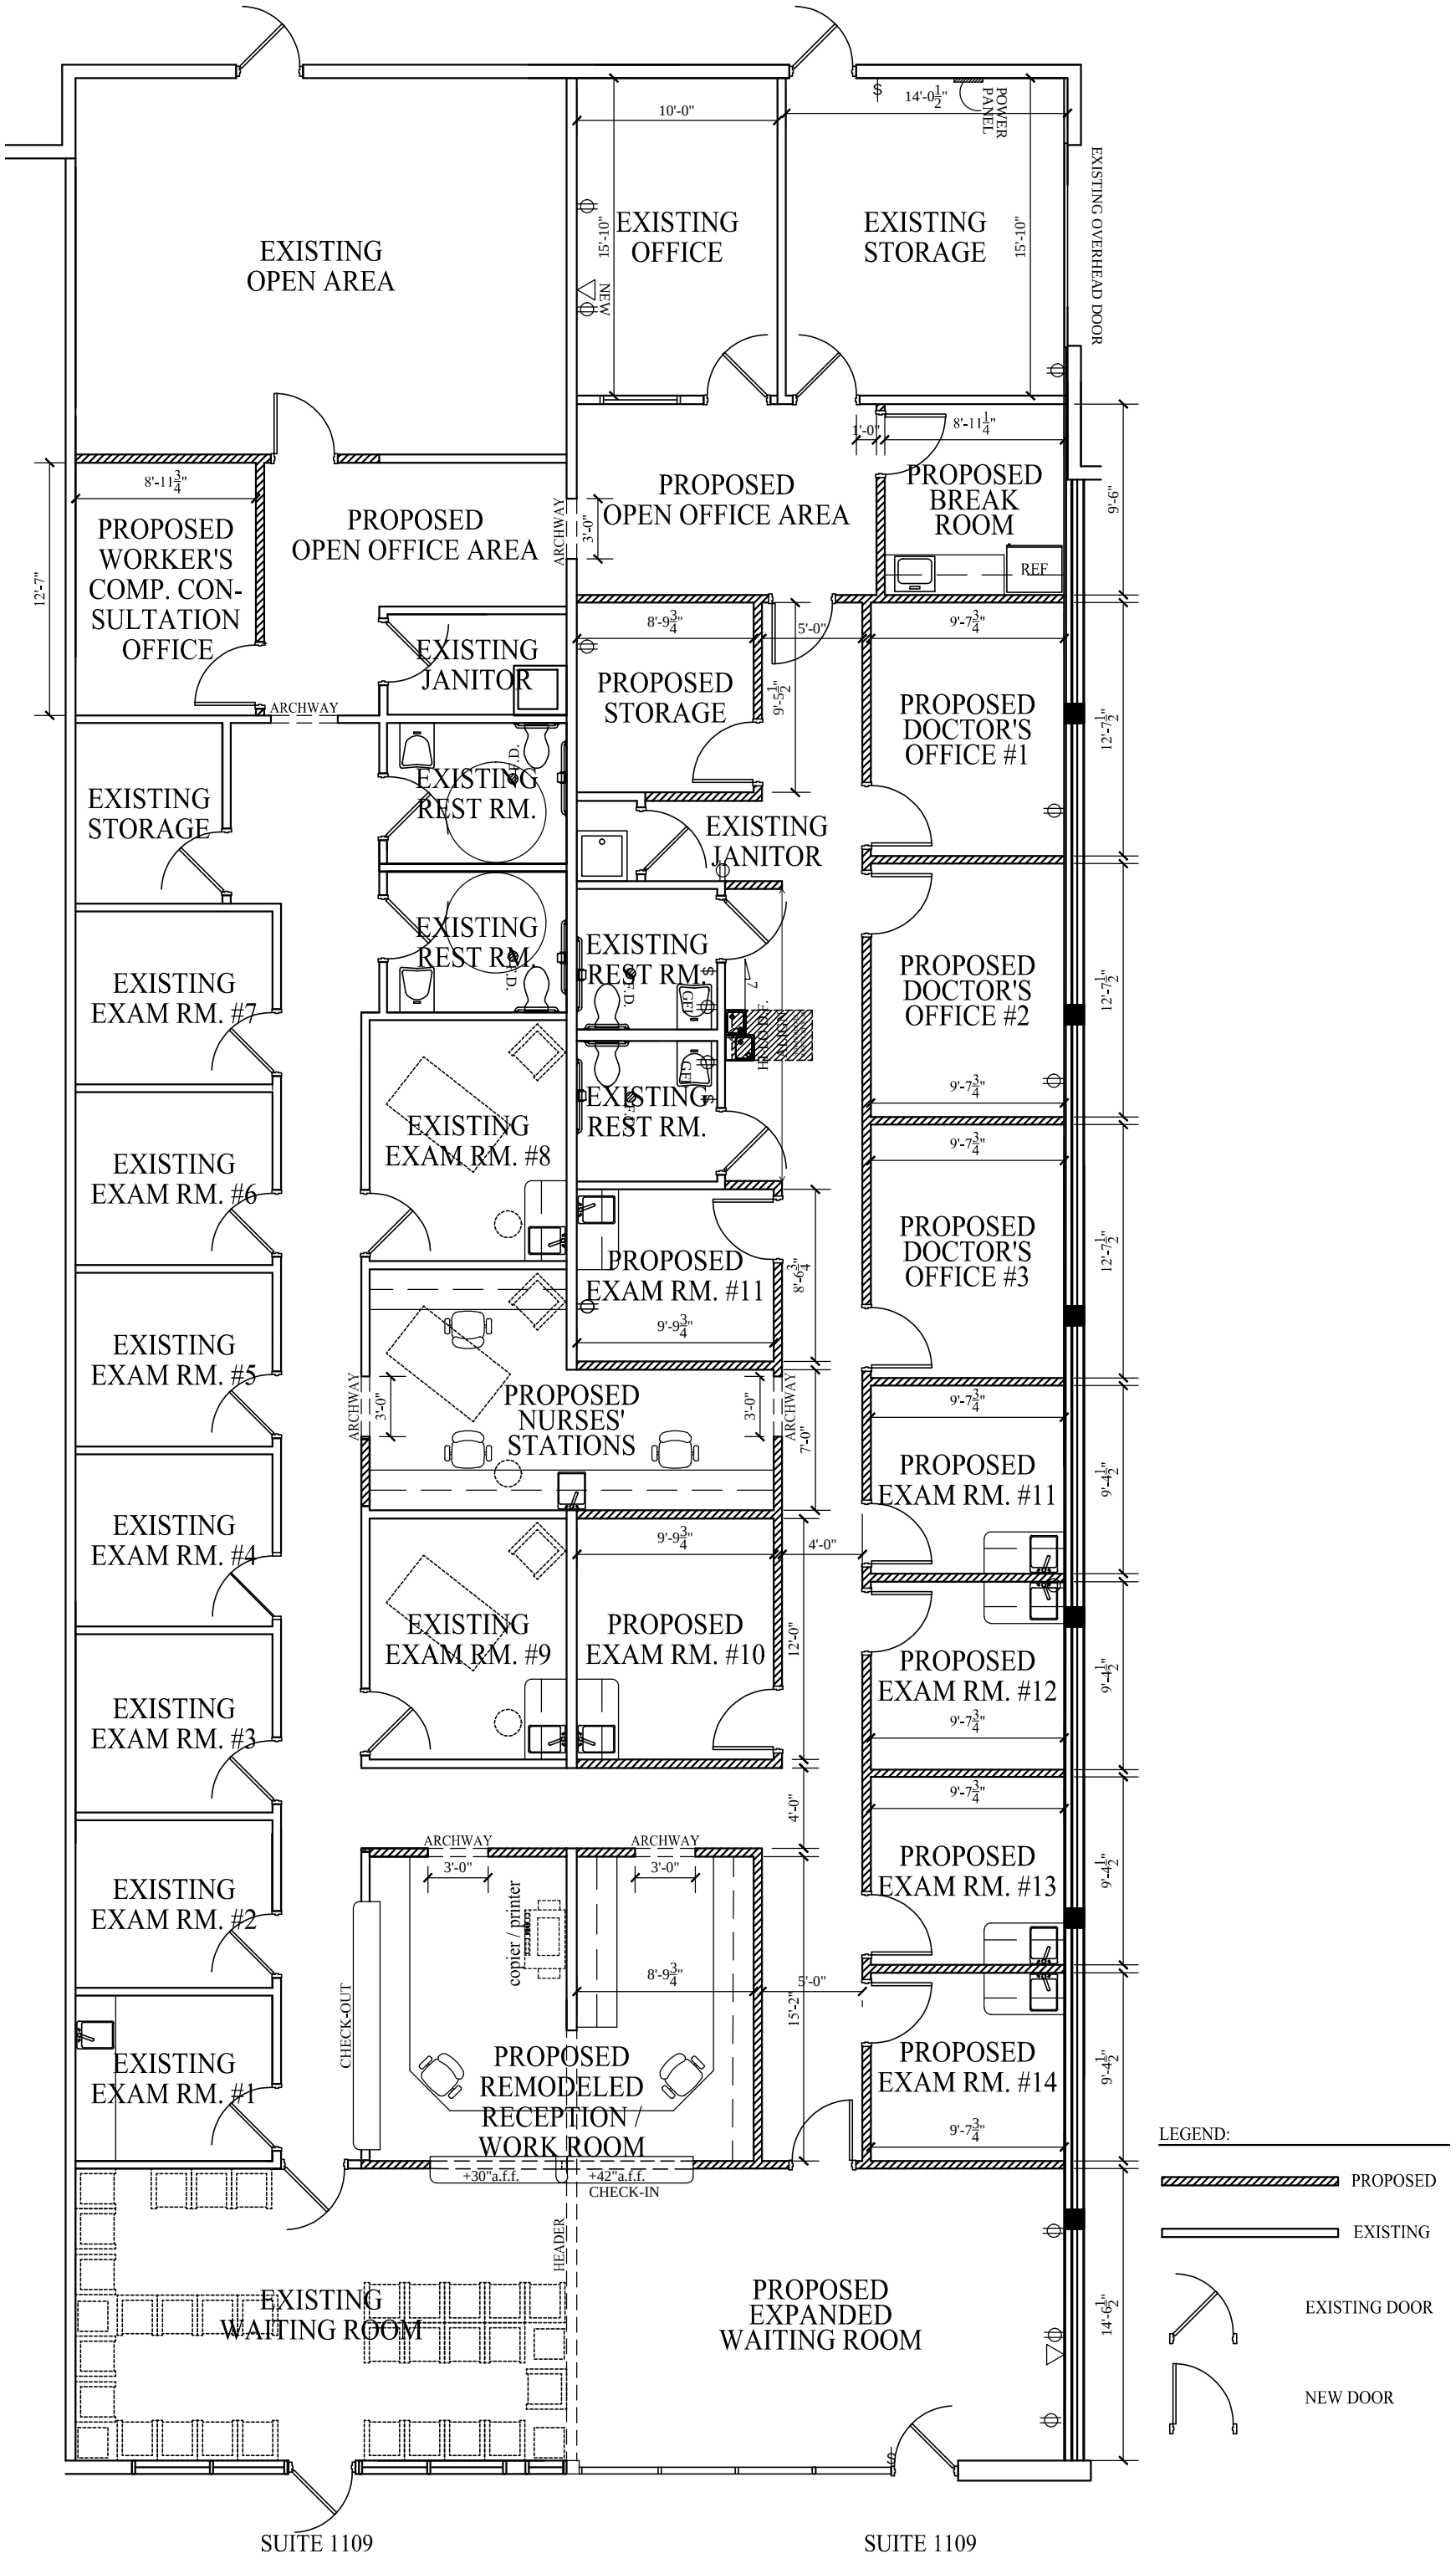
EXISTING OPEN AREA
EXISTING OFFICE
EXISTING STORAGE
POWER PANEL
EXISTING OVERHEAD DOOR
10'-0"
14'-0½"
15'-10"
15'-1"
NEW
PROPOSED WORKER'S COMP. CON-SULTATION OFFICE
PROPOSED OPEN OFFICE AREA
PROPOSED OPEN OFFICE AREA
ARCHWAY
3'-0"
PROPOSED BREAK ROOM
REF
8'-11¾"
8'-11¼"
1'-0"
12'-7"
9'-6"
EXISTING JANITOR
PROPOSED STORAGE
PROPOSED DOCTOR'S OFFICE #1
8'-9¾"
5'-0"
9'-7¾"
9'-5½"
12'-7½"
ARCHWAY
EXISTING STORAGE
EXISTING REST RM.
W.D.
EXISTING JANITOR
EXISTING REST RM.
EXISTING REST RM.
EXISTING REST RM.
EXISTING EXAM RM. #7
EXISTING EXAM RM. #8
PROPOSED DOCTOR'S OFFICE #2
EXISTING EXAM RM. #6
PROPOSED EXAM RM. #11
PROPOSED DOCTOR'S OFFICE #3
8'-6¾"
9'-9¾"
EXISTING EXAM RM. #5
PROPOSED NURSES' STATIONS
3'-0"
7'-0"
PROPOSED EXAM RM. #11
EXISTING EXAM RM. #4
4'-0"
EXISTING EXAM RM. #9
PROPOSED EXAM RM. #10
12'-0"
PROPOSED EXAM RM. #12
EXISTING EXAM RM. #3
PROPOSED EXAM RM. #13
EXISTING EXAM RM. #2
copier / printer
8'-9¾"
15'-2"
CHECK-OUT
EXISTING EXAM RM. #1
PROPOSED REMODELED RECEPTION / WORK ROOM
PROPOSED EXAM RM. #14
+30"a.f.f.
+42"'a.f.f.
CHECK-IN
HEADER
EXISTING WAITING ROOM
PROPOSED EXPANDED WAITING ROOM
14'-6½"
LEGEND:
PROPOSED
EXISTING
EXISTING DOOR
NEW DOOR
SUITE 1109
SUITE 1109